


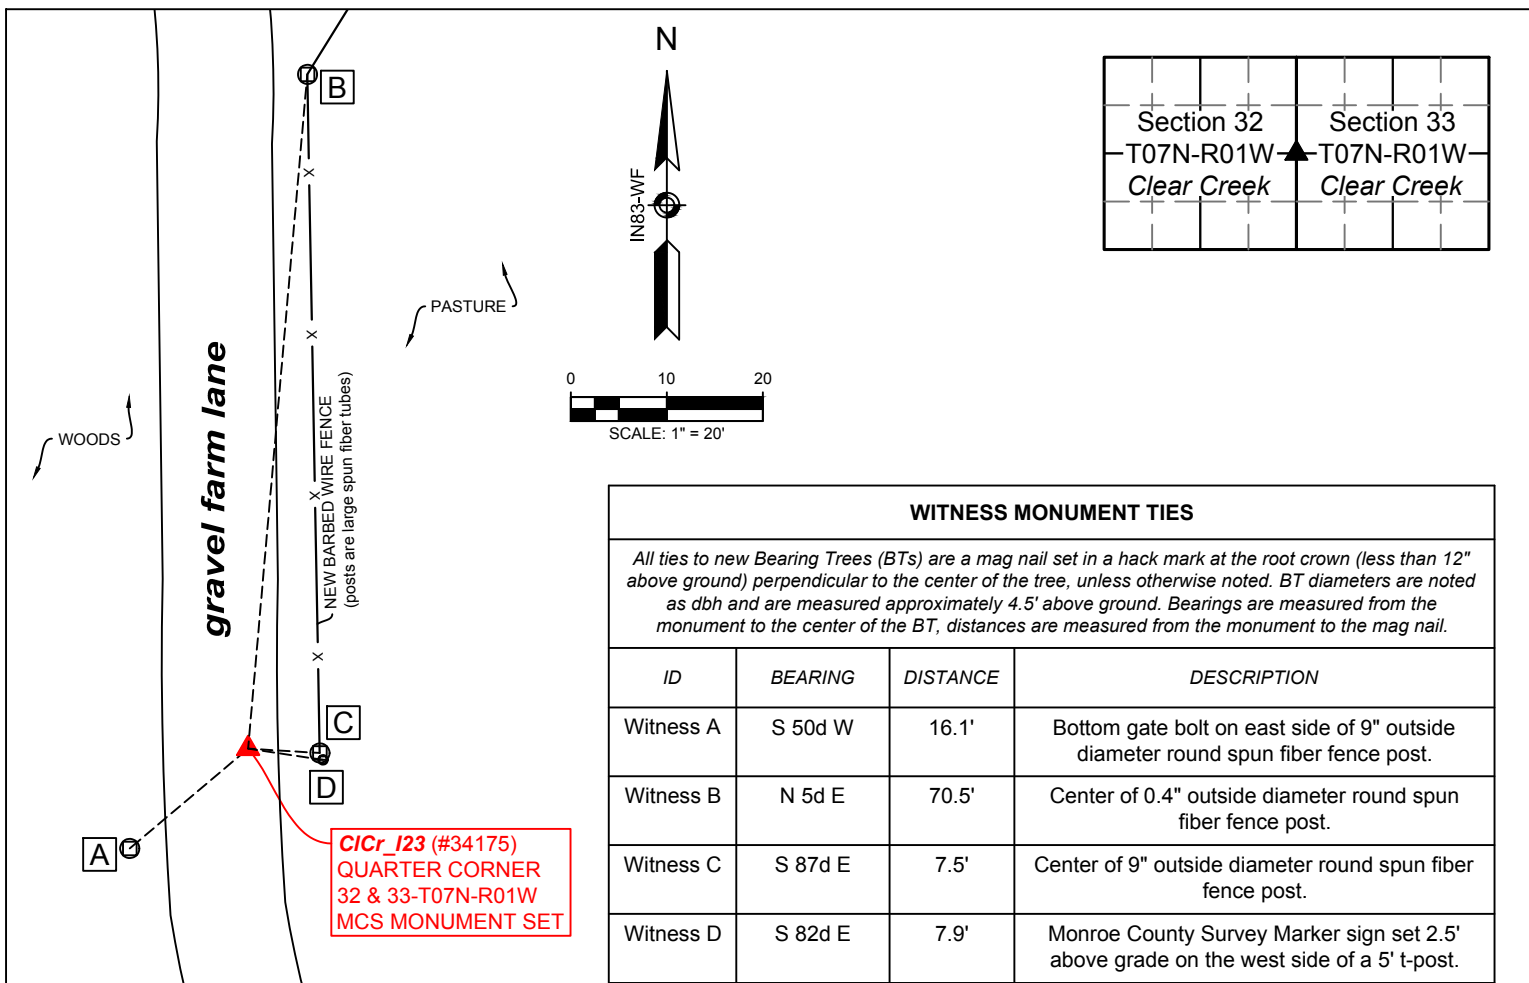

NOTES:


- Field work was performed on August 15, 2017 and September 17, 2018.
- Monroe County Surveyor's Field Book 52, page 21.
- Project Name: CICr_2018, Field work by: RSO & CAR, Drawn by: RSO, Reviewed by: RSO, TER & SRB.
- The basis of bearings is Grid North System NAD83(2011)/Indiana West NAVD 88, Epoch 2010.0000, geoid12b_conus.db3, US Survey Feet, derived from GPS observations utilizing a Javad Triumph LS Rover and a Javad Triumph 2 Base. Static observations were post-processed using the JAVAD GNSS Data Online Processing Service (DPOS). Distances obtained with GPS have not been adjusted to ground. Coordinate data and witness ties were collected with a Javad Triumph LS Rover.
- Vicinity sketch was compiled per 2017 aerial photography.
- This document is not complete without the associated plat and report of survey for Section 33-T7N-R1W by Rachel Oser, of the Monroe County Surveyor's Office, dated 9/20/2018 and recorded as Instrument Number 2018012960 in the Monroe County Recorder's Office.

OTHER ACCESSORIES:

Work done to preserve existing monument. A Monroe County Survey Marker sign set 2.5' above grade on the west side of a 5' t-post.

VICINITY DESCRIPTION:

Corner location relative to nearby features and how to reach the corner - note fences, roads, timber, streams, topo changes, etc.
From the entrance to Ben Ingram's Quarry, travel north along the gravel farm lane for approximately half a mile.

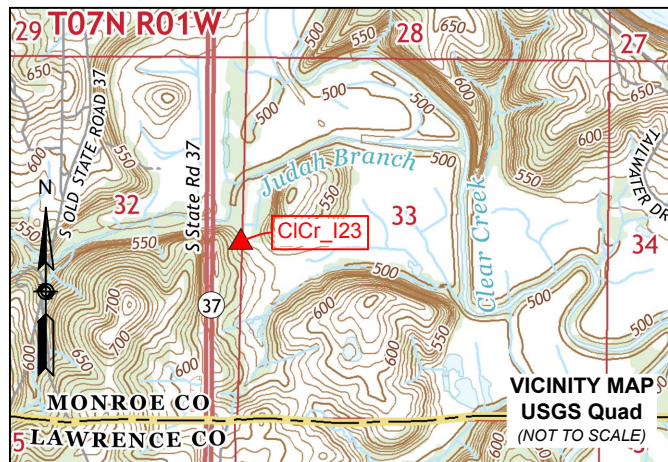

▲ **Monument Description:** A 5/8" rebar with a 2" aluminum Berntsen cap stamped "MONROE CO. SURVEYOR" was set 0.05' below grade.

State Plane Grid Coordinates: Point No.:34175 Northing: 1366567.9', Easting: 3108389.5'

SHEET 1 OF 2	MONUMENT RECORD CORNER ID: CICr_I23	Quarter Corner Section 32 & 33- T07N-R01W Clear Creek Township Monroe County, Indiana	OFFICE OF THE MONROE COUNTY SURVEYOR Trohn Enright-Randolph Monroe County Surveyor Rachel Savich Oser Professional Surveyor 119 West 7th Street, Bloomington, IN 47404 (812) 349-2570

Photos were taken on 07/17/2018 with an iPhone 6s



Origin: The monument was set on the split between the stone at CICr_I21 and the stone at CICr_I25.

History and Search Procedure: The original GLO surveyor set a wooden post at this corner with witness trees to the north and northeast. No evidence of the monument or its accessories was found. The Monroe County Surveyor, Andrew Dillman, planted a limestone at this corner in April of 1887 and witnessed it with two other limestones (Reference Survey ID 000025 - Monroe County Survey Book 2, pages 436-438). The measured distance between the stone at CICr_I21 and the stone at CICr_I25 is 5239.20 feet. The calculated distance per the Dillman survey is 5221.04 feet. We calculated a search point (which eventually became the set monument) on the split between the two found stones. The search point fell in a compacted gravel drive where probing was impossible. No evidence of the stone or its accessories was found. Marty James used the same calculated position for this corner to establish the center of Section 32 on a 2016 retracement boundary survey in the Northeast Quarter of Section 32 (Reference Survey ID 000067 - Instrument No. 2016013475).

We spoke with Ben Ingram, whose family has owned the property surrounding this corner for approximately 150 years, and he did not know a monument at this corner.

Perpetuation: This monument was accepted by the Monroe County Surveyor Review Board on September 18, 2018. The monument was set and witnessed on July 17, 2018 (MCS Field Book 52, page 21).



Trohn Enright-Randolph
Trohn Enright-Randolph
Monroe County Surveyor

Accepted by the Monroe
County Surveyor Review Board
on September 18, 2018

Rachel Oser
Rachel Savich Oser, State of Indiana
Professional Surveyor No. 21100022

SHEET
2
OF
2

MONUMENT RECORD
CORNER ID:
CICr_I23

Quarter Corner
Section 32 & 33- T07N-R01W
Clear Creek Township
Monroe County, Indiana



OFFICE OF THE MONROE COUNTY SURVEYOR
Trohn Enright-Randolph Monroe County Surveyor
Rachel Savich Oser Professional Surveyor
119 West 7th Street, Bloomington, IN 47404 (812) 349-2570